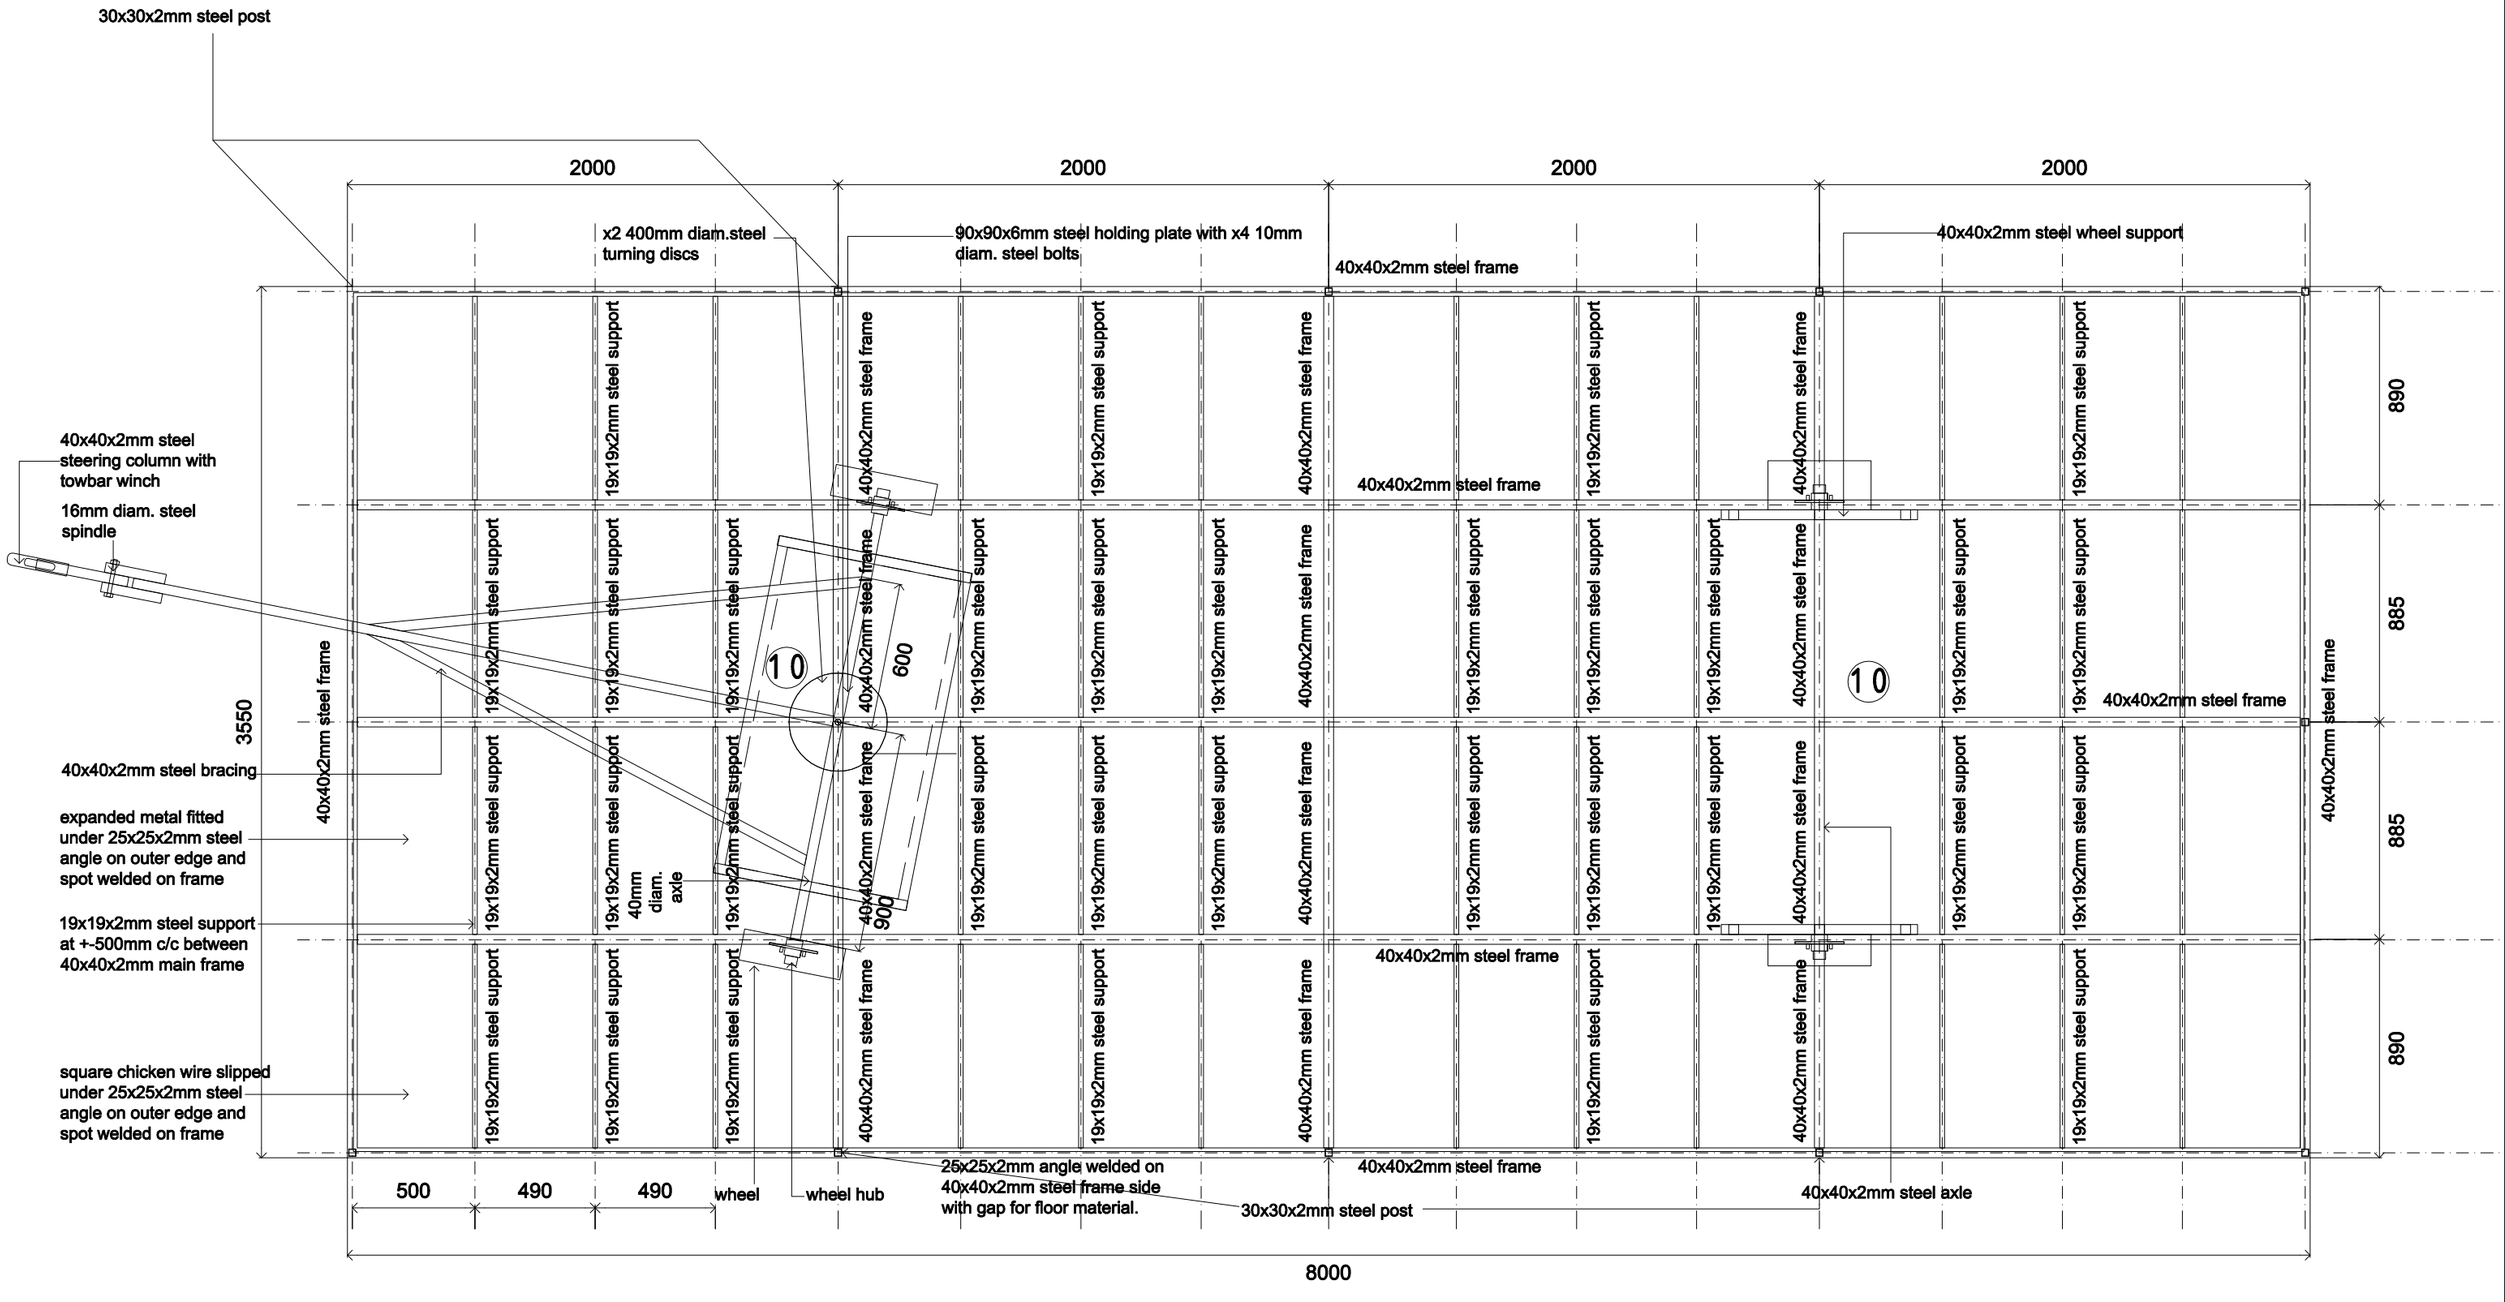

EGG MOBILE
Chassis/Floor
1:25